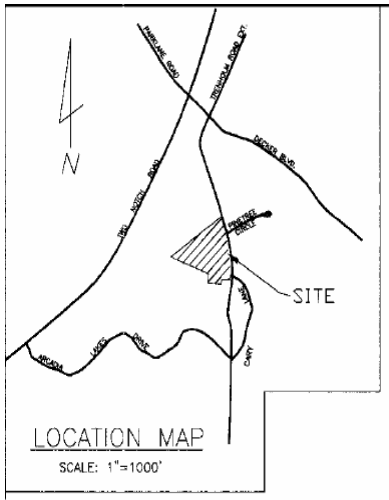

LOCATION MAP

SCALE: 1"=1000'

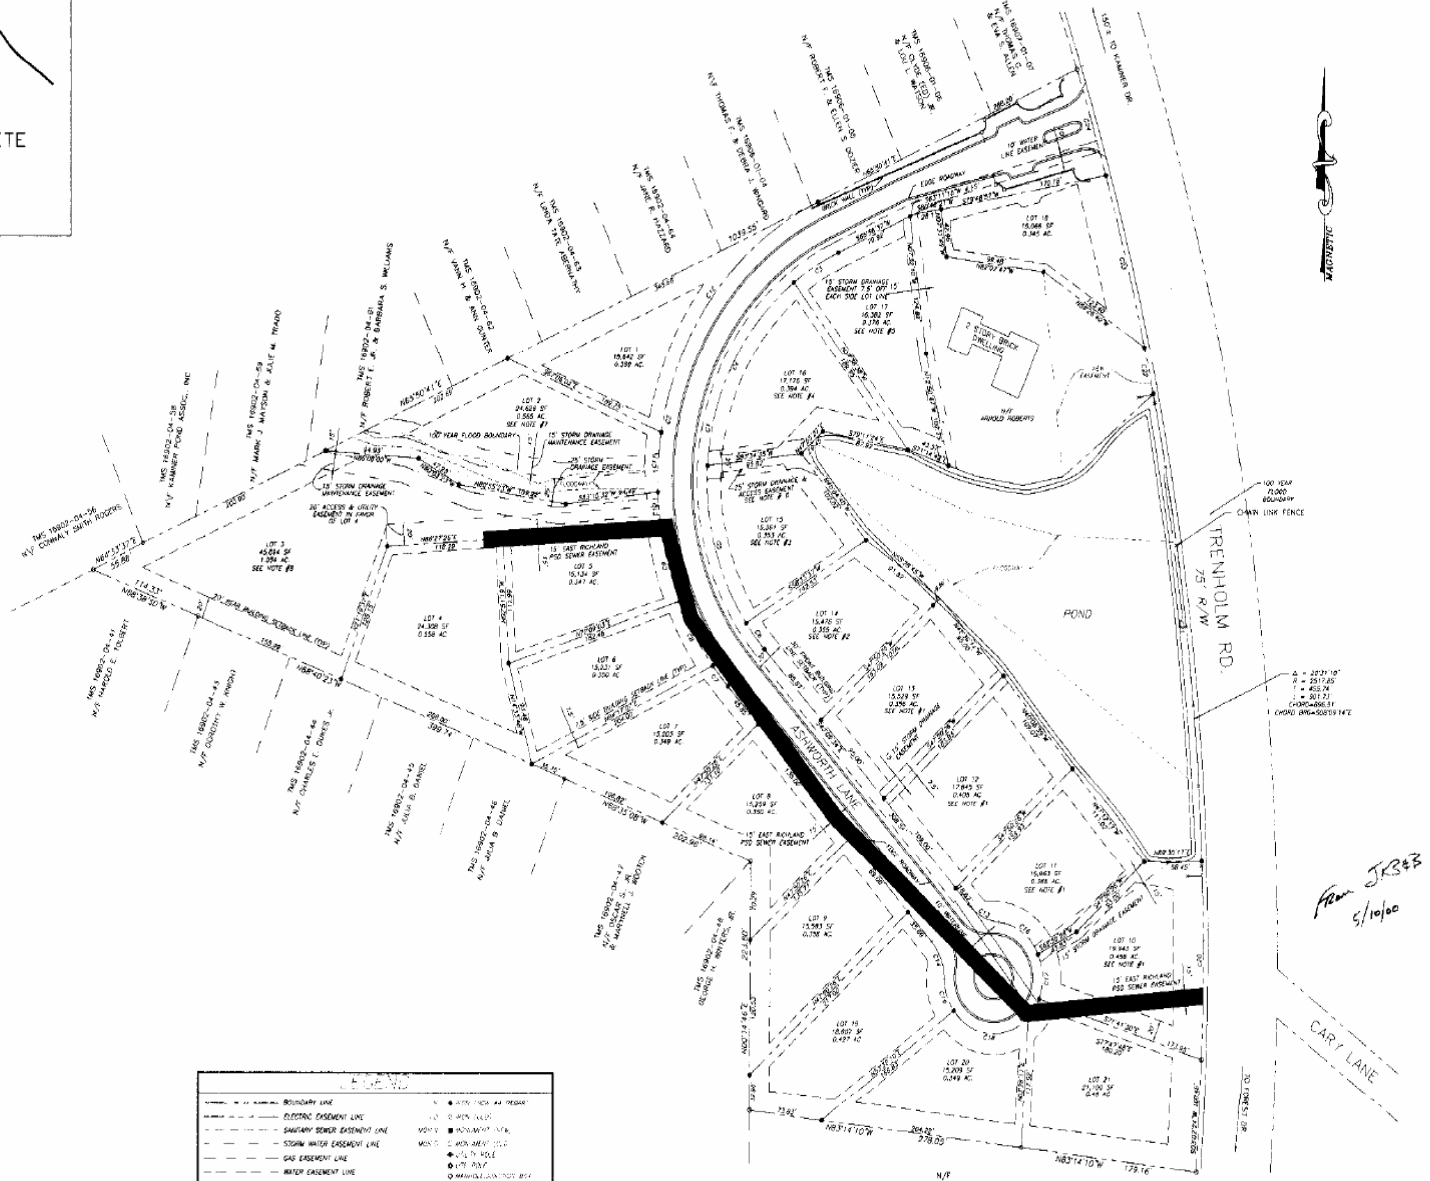

CURVE TABLE							
CURVE	DELTA	RADIUS	LENGTH	TANGENT	CHORD BRG	CHORD
C1	108°00'15"	225.00	424.13	300.71	S11°39'33"W	364.07
C2	108°00'15"	275.00	518.38	367.53	S11°39'33"W	444.87
C3	17°23'56"	225.00	68.32	34.43	S59°08'42"W	68.00
C4	48°54'06"	225.00	191.94	101.83	S32°06'29"W	186.18
C5	38°08'32"	225.00	149.78	77.78	S12°30'11"E	147.03
C6	07°28'00"	225.00	29.29	14.67	S43°27'01"E	29.27
C7	05°01'06"	275.00	24.08	12.05	S39°30'31"E	24.08
C8	17°09'07"	275.00	82.32	33.13	S47°04'06"E	82.00
C9	14°16'06"	275.00	68.49	34.30	S31°08'03"E	68.31
C10	06°49'28"	275.00	32.75	16.40	S02°23'56"E	32.74
C11	11°08'22"	275.00	53.51	26.74	S02°21'24"W	53.43
C12	56°43'34"	275.00	272.43	148.37	S37°27'54"W	261.48
C13	41°24'35"	50.00	36.14	18.90	S62°31'21"E	35.38
C14	41°24'35"	50.00	36.14	18.90	N21°27'15"W	35.38
C15	86°18'09"	50.00	75.33	46.59	N47°30'26"E	75.00
C16	58°15'07"	50.00	51.13	28.06	S55°13'20"W	49.03
C17	47°09'06"	50.00	41.07	21.70	N01°39'28"W	39.93
C18	90°51'03"	50.00	86.89	58.42	S60°26'17"E	78.07
C19	39°01'18"	50.00	30.85	15.94	S12°29'39"E	30.37
C20	04°58'14"	2517.65	177.48	88.77	S02°09'30"E	177.42
C21	30°31'14"	2517.65	422.77	217.68	N06°44'34"W	422.27
C22	09°58'11"	2517.65	43.98	21.49	N12°26'31"W	43.97
C23	03°27'05"	2517.65	151.51	75.78	N15°09'08"W	151.48
C24	02°16'11"	2517.65	99.81	49.91	N17°17'14"W	99.80
C25	02°53'06"	80.00	20.60	10.34	N03°31'03"E	19.87

LEGEND

BOUNDARY LINE	IRON PIN AS FOUND
ELECTRIC EASEMENT LINE	IRON PIN SET
SANITARY SEWER EASEMENT LINE	MONUMENT FOUND
STORM WATER EASEMENT LINE	MONUMENT SET
GAS EASEMENT LINE	UTILITY POLE
WATER EASEMENT LINE	LIGHT POLE
ACCESS & UTILITY EASEMENT	MAILBOX
FLOODING BOUNDARY LINE	CATCH BASIN/DROP INLET
PAVEMENT LINE	HYDRANT
STORM DRAINAGE LINE	WATER METER
SANITARY SEWER LINE	WATER VALVE
WATER LINE	GAS METER
GAS LINE	GAS VALVE
FENCE LINE	TELEPHONE PEDESTAL
CONTOUR LINE (1-2 FOOT)	TRANSFORMER
CONTOUR LINE (5-10 FOOT)	MAILBOX
	SIGN
	WATER SEDIMENTATION BASIN
	PROPOSED INDICATOR VALVE
	PROPOSED REDUCING VALVE
	EST. INTERMITTENT SURFACE DRAINAGE
	FIRE HYDRANT
	FIRE LOOP/VALVE
	FIRE LOOP/SIGN

GRAPHIC SCALE

(IN FEET)
1 inch = 80 ft.

CERTIFICATION

I HEREBY STATE THAT TO THE BEST OF MY KNOWLEDGE, INFORMATION, AND BELIEF, THE SURVEY SHOWN HEREON WAS MADE IN ACCORDANCE WITH THE REQUIREMENTS OF THE MINIMUM STANDARDS MANUAL FOR THE PRACTICE OF LAND SURVEYING IN SOUTH CAROLINA AND MEETS OR EXCEEDS THE REQUIREMENTS FOR A CLASS A SURVEY AS SPECIFIED THEREIN; THAT THERE ARE NO ENCROACHMENTS OR PROJECTIONS OTHER THAN SHOWN HEREON.

J. FRANK BAKER
S.C. PROFESSIONAL LAND SURVEYOR NO. 10799

NOT VALID UNLESS EMBOSSED WITH THE SEAL OF SIGNATORY

DS*Atlantic*

CENTER POINT V • SUITE 130 • 1570 BROWNING ROAD
COLUMBIA, SC 29210
803-798-9446 • FAX 803-798-0945

CHARLOTTE, NC • COLUMBIA, SC • MACON, GA • NASHVILLE, TN
GULFPORT, MS • PIEDMONT, TN • PENSACOLA • SALEM, NC

© DSAtlantic Corporation, 1999 (all rights reserved)
Pursuant to agreement between DSAtlantic Corporation ("DSAtlantic") and the client for whom this drawing is prepared, the client is granted the non-exclusive, non-transferable right to reproduce this drawing for sharing with those persons and entities providing services in connection with the project for which this drawing was prepared by DSAtlantic, and for the purpose of obtaining approvals, permits, variances, and easements for the project, and on any web site that may be maintained by the client. Reproduction or use for any other purpose or by persons or entities unauthorized by this agreement is prohibited. Any modifications made by the client to this drawing, or any reuse of the drawing for other projects by the client, is at the sole risk of the client and without liability or legal exposure to DSAtlantic.

JK&B
a DSAtlantic Company
Copyright
This drawing is the property of DSAtlantic dba JK&B. Unauthorized use of any kind including use on other projects is prohibited

FINAL PLAT
ASHWORTH PLACE
DRAKE DEVELOPMENT & REALTY CO.
RICHLAND COUNTY
TRENHOLM ROAD
ARCADIA LAKES, SOUTH CAROLINA

SUBDIVISION OF LAND

ISSUE SEQUENCE

NO.	DATE	DESCRIPTION
1	4-19-99	NOTES REVISED
2	5-4-99	EASEMENT ADDED
3	8-4-99	ADD WALL AND REMOVE 4th/5th CURVE, 15' STORM DRAIN EASEMENT, ADD NEW NOTES
4	8-25-99	ADD STORM DRAIN MAINT. EASEMENT, REVISE FLOODWAY AND FLOOD ZONE & NOTES

PROJECT NO.: 00C002.030
CADD: SUBDIVISION_MAP
SURVEY BY: FGR
DRAWN BY: FWC
CHECKED BY: FGR
DATE: 2/12/99

S 1
OF 1

FILE #: S-1-46